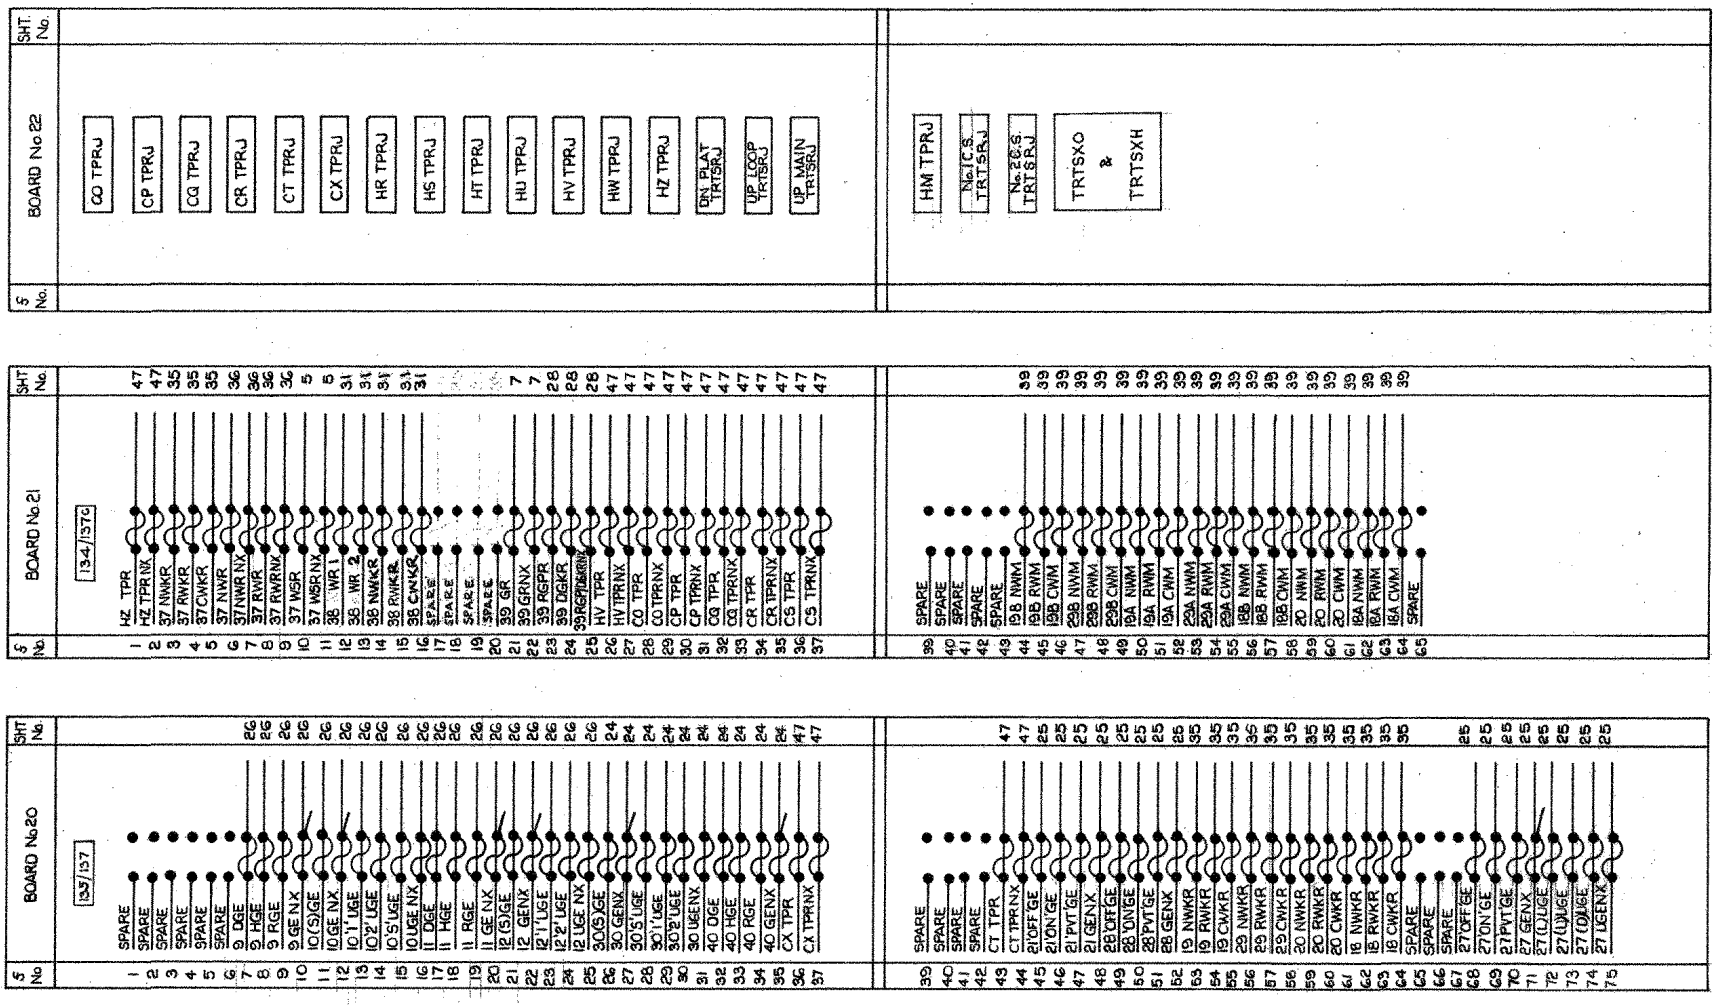

DRAWN BY	7-2-75 C/54495	SOURCE DOCUMENT UPDATED			
TRACED BY (ML) F.J.D.	E/99 13.2.76	Version	Prod	Check	
CHECKED BY	Site info 11-06-91	AX1	TH	PBB	
	Site info 28-10-91	BFI	PA	[illegible]	

Version			
Produced	AJL	AJL	10/09/07
Checked	MPC	MPC	10.9.07

VERSION BFI

GILLINGHAM

CABLE TERMINATIONS

BOARDS 20-22

BRITISH RLYS. (Southern Region)
SOUTHERN HOUSE, CROYDON.

Chief Signal & Telecommunications Engineer

DATE

Last Full Correlation	Date	26/09/96
	Version	BFI

No. 1926E-69

A2

ADMEL 5881B